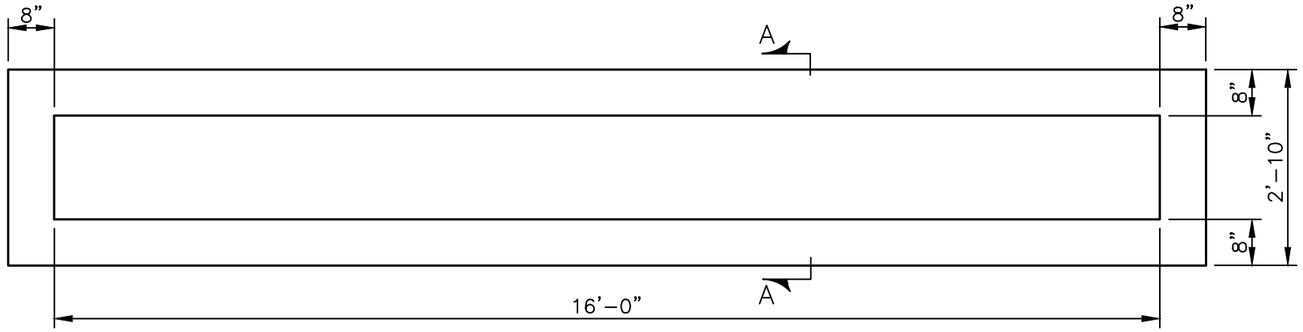


**PLAN VIEW**

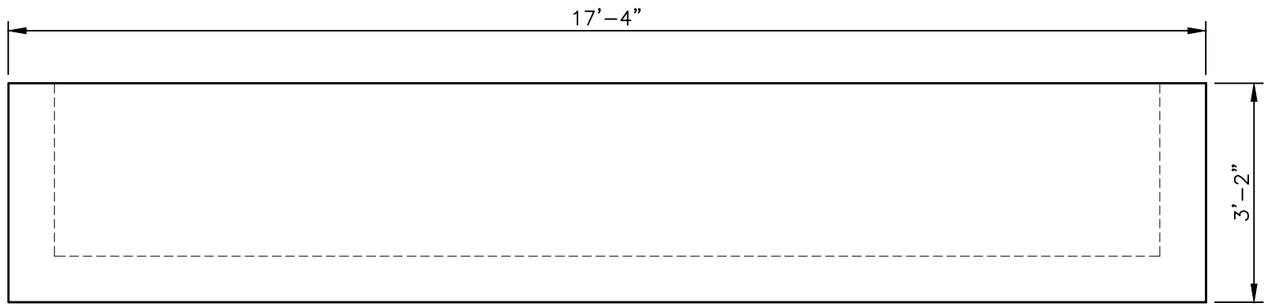


**ELEVATION VIEW**

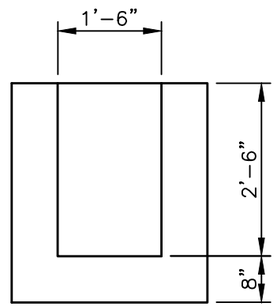


**SECTION A-A**

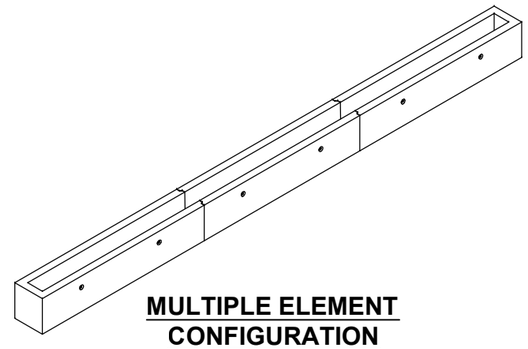

**MULTIPLE ELEMENT CONFIGURATION**

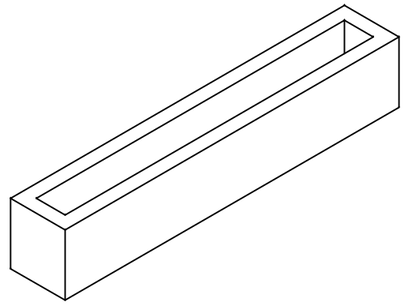

**SINGLE ELEMENT CONFIGURATION**

**ISOMETRIC VIEWS**

## NOTES:

1. 16’–0” INSIDE STANDARD LENGTH WITH END WALLS.
2. INLET AND OUTLET HOLES FORMED IN TO ENGINEERING DESIGN SPECIFICATIONS.
3. CENTER SECTIONS ALSO AVAILABLE FOR LONGER UNITS.
4. REINFORCING PER ENGINEERING DESIGN SPECIFICATIONS.
5. FRAMES AND GRATES SUPPLIED BY CONTRACTOR.
6. DESIGNED PER NYSDOT STD. SHEET M604–1.

## SPECIFICATIONS:

CONCRETE: 27.5 MPa [4000 PSI]
REINFORCEMENT:
ASTM A615 GRADE 60
ASTM A185 GRADE 65
ENTRAINED AIR: 5.0%–9.0%

APPROXIMATE WT: 6052 KG
13,343 LB

☐ Approved
☐ Approved As Noted

By: _____ DATE: _____

| REV. NO. | DATE | DESCRIPTION |
|---|---|---|
| | | |

PREPARED FOR:
**KISTNER CONCRETE PRODUCTS, INC**
**5550 HINMAN ROAD**
**LOCKPORT, NY**

ACCT #

DATE: 8/25/16
SHEET TITLE: **PRECAST CONCRETE TRANSVERSE DRAINAGE INTERCEPTOR (NO LIP)**
DRAWN BY: **MAK**
SCALE: **N.T.S.**
CK’D BY: **MJK**
PROJECT:

NYSDOT STANDARD SHEET DWG NO: **M604-1**
SHT NO: **IH-1B**
KISTNER PROJECT NO: .
KISTNER DWG NO: .

**KISTNER CONCRETE PRODUCTS, INC.**
5550 HINMAN ROAD
LOCKPORT, NEW YORK 14094
PHONE 716-434-6157
PROPRIETARY INFORMATION
ALL RIGHTS OF KISTNER CONCRETE PRODUCTS, INC.

L:\CADD\PRODUCTS\TRENCH DRAIN\18 in TRENCH DRAIN - NO FRAME_R0.dwg