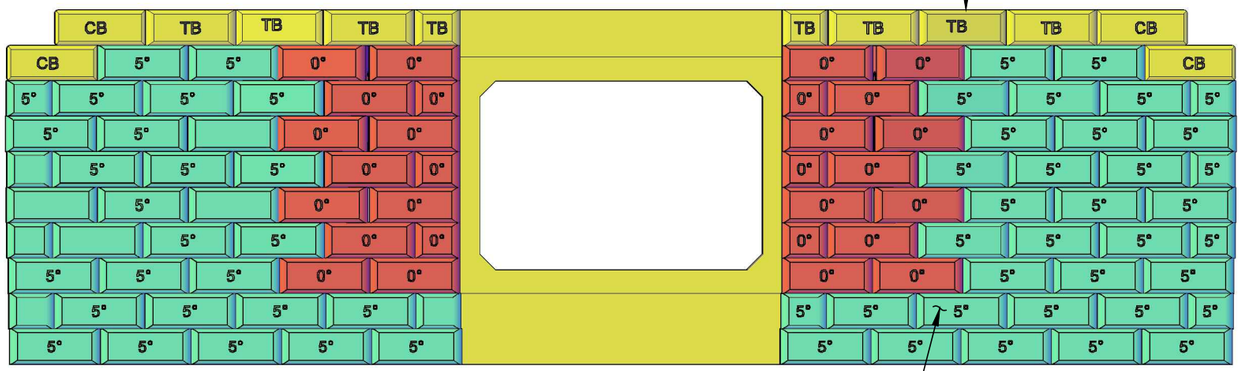

WINGWALLS PER NYSDOT 554 SPECIFICATION

LIMESTONE FACE

LEDGESTONE FACE

ELEVATION VIEW
REDI-ROCK WINGWALL APPLICATION

NOTE: WINGWALLS REQUIRE GEOGRID - PER NYSDOT SPEC. 554 - SUPPLIED BY KCP (TYP.)

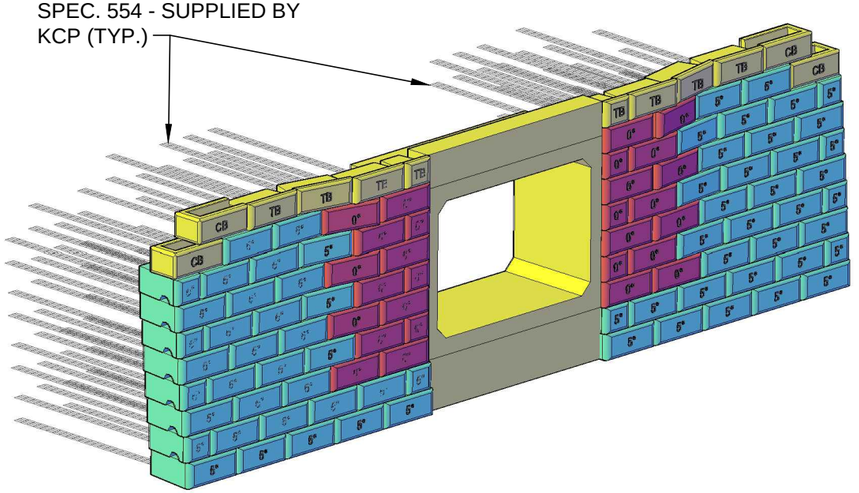

ISOMETRIC VIEW
REDI-ROCK WINGWALL APPLICATION

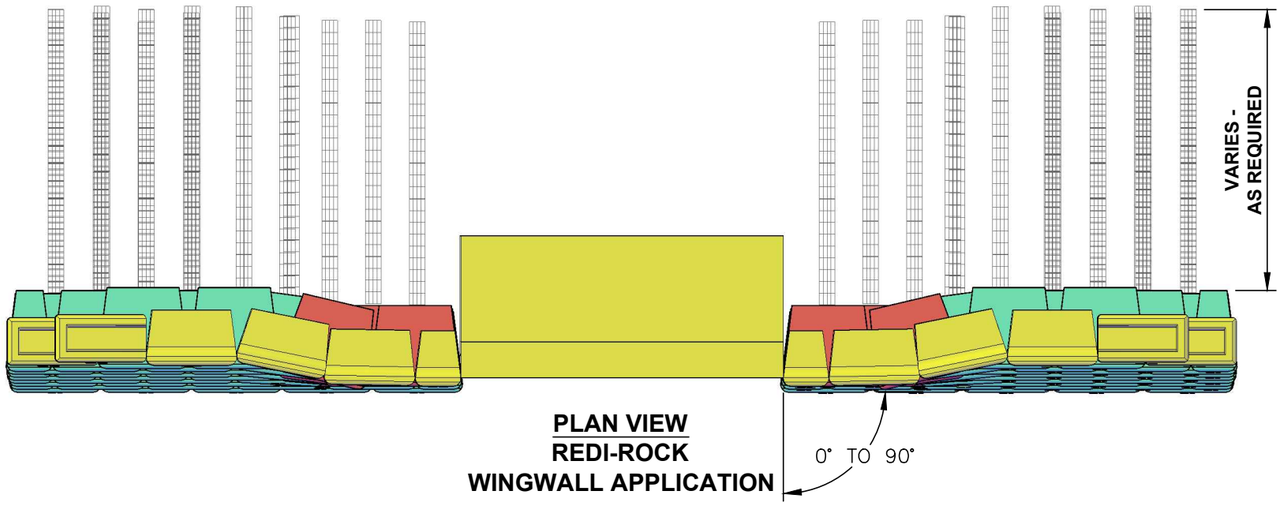

PLAN VIEW
REDI-ROCK
WINGWALL APPLICATION

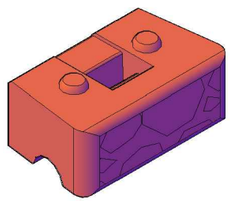

28" PC MIDDLE BLOCK
(0° SETBACK)
LEDGESTONE OPTION

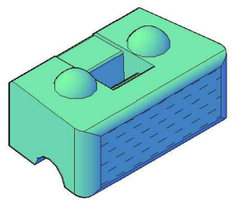

28" PC MIDDLE BLOCK
(5° SETBACK)
LIMESTONE OPTION

REDI-ROCK PC (POSITIVE CONNECTION) BLOCK SYSTEM

☐ Approved
☐ Approved As Noted

By: _____ DATE _____

REV. NO.	DATE	DESCRIPTION

PREPARED FOR: KCP INHOUSE — ACCT # XXXXX

JOB ID: XXXXXXX

DATE: 12/3/12 | SHEET TITLE: REDI-ROCK WINGWALL DETAILS | DRAWN BY: MAK | SCALE: NONE | CK'D BY: MJK

PROJECT: REDI-ROCK - PC (POSITIVE CONNECTION) BOX CULVERT WINGWALL APPLICATION

CONTRACT DWG NO: XXXXX | SHT NO: 01 OF 01

KISTNER PROJECT NO: XXXXX | KISTNER DWG NO: XXXXX

KISTNER CONCRETE PRODUCTS, INC.
5550 HINMAN ROAD
LOCKPORT, NEW YORK 14094
PHONE 716-434-6157

PROPRIETARY INFORMATION
ALL RIGHTS OF KISTNER CONCRETE PRODUCTS, INC.